VECTORWORKS EDUCATIONAL VERSION

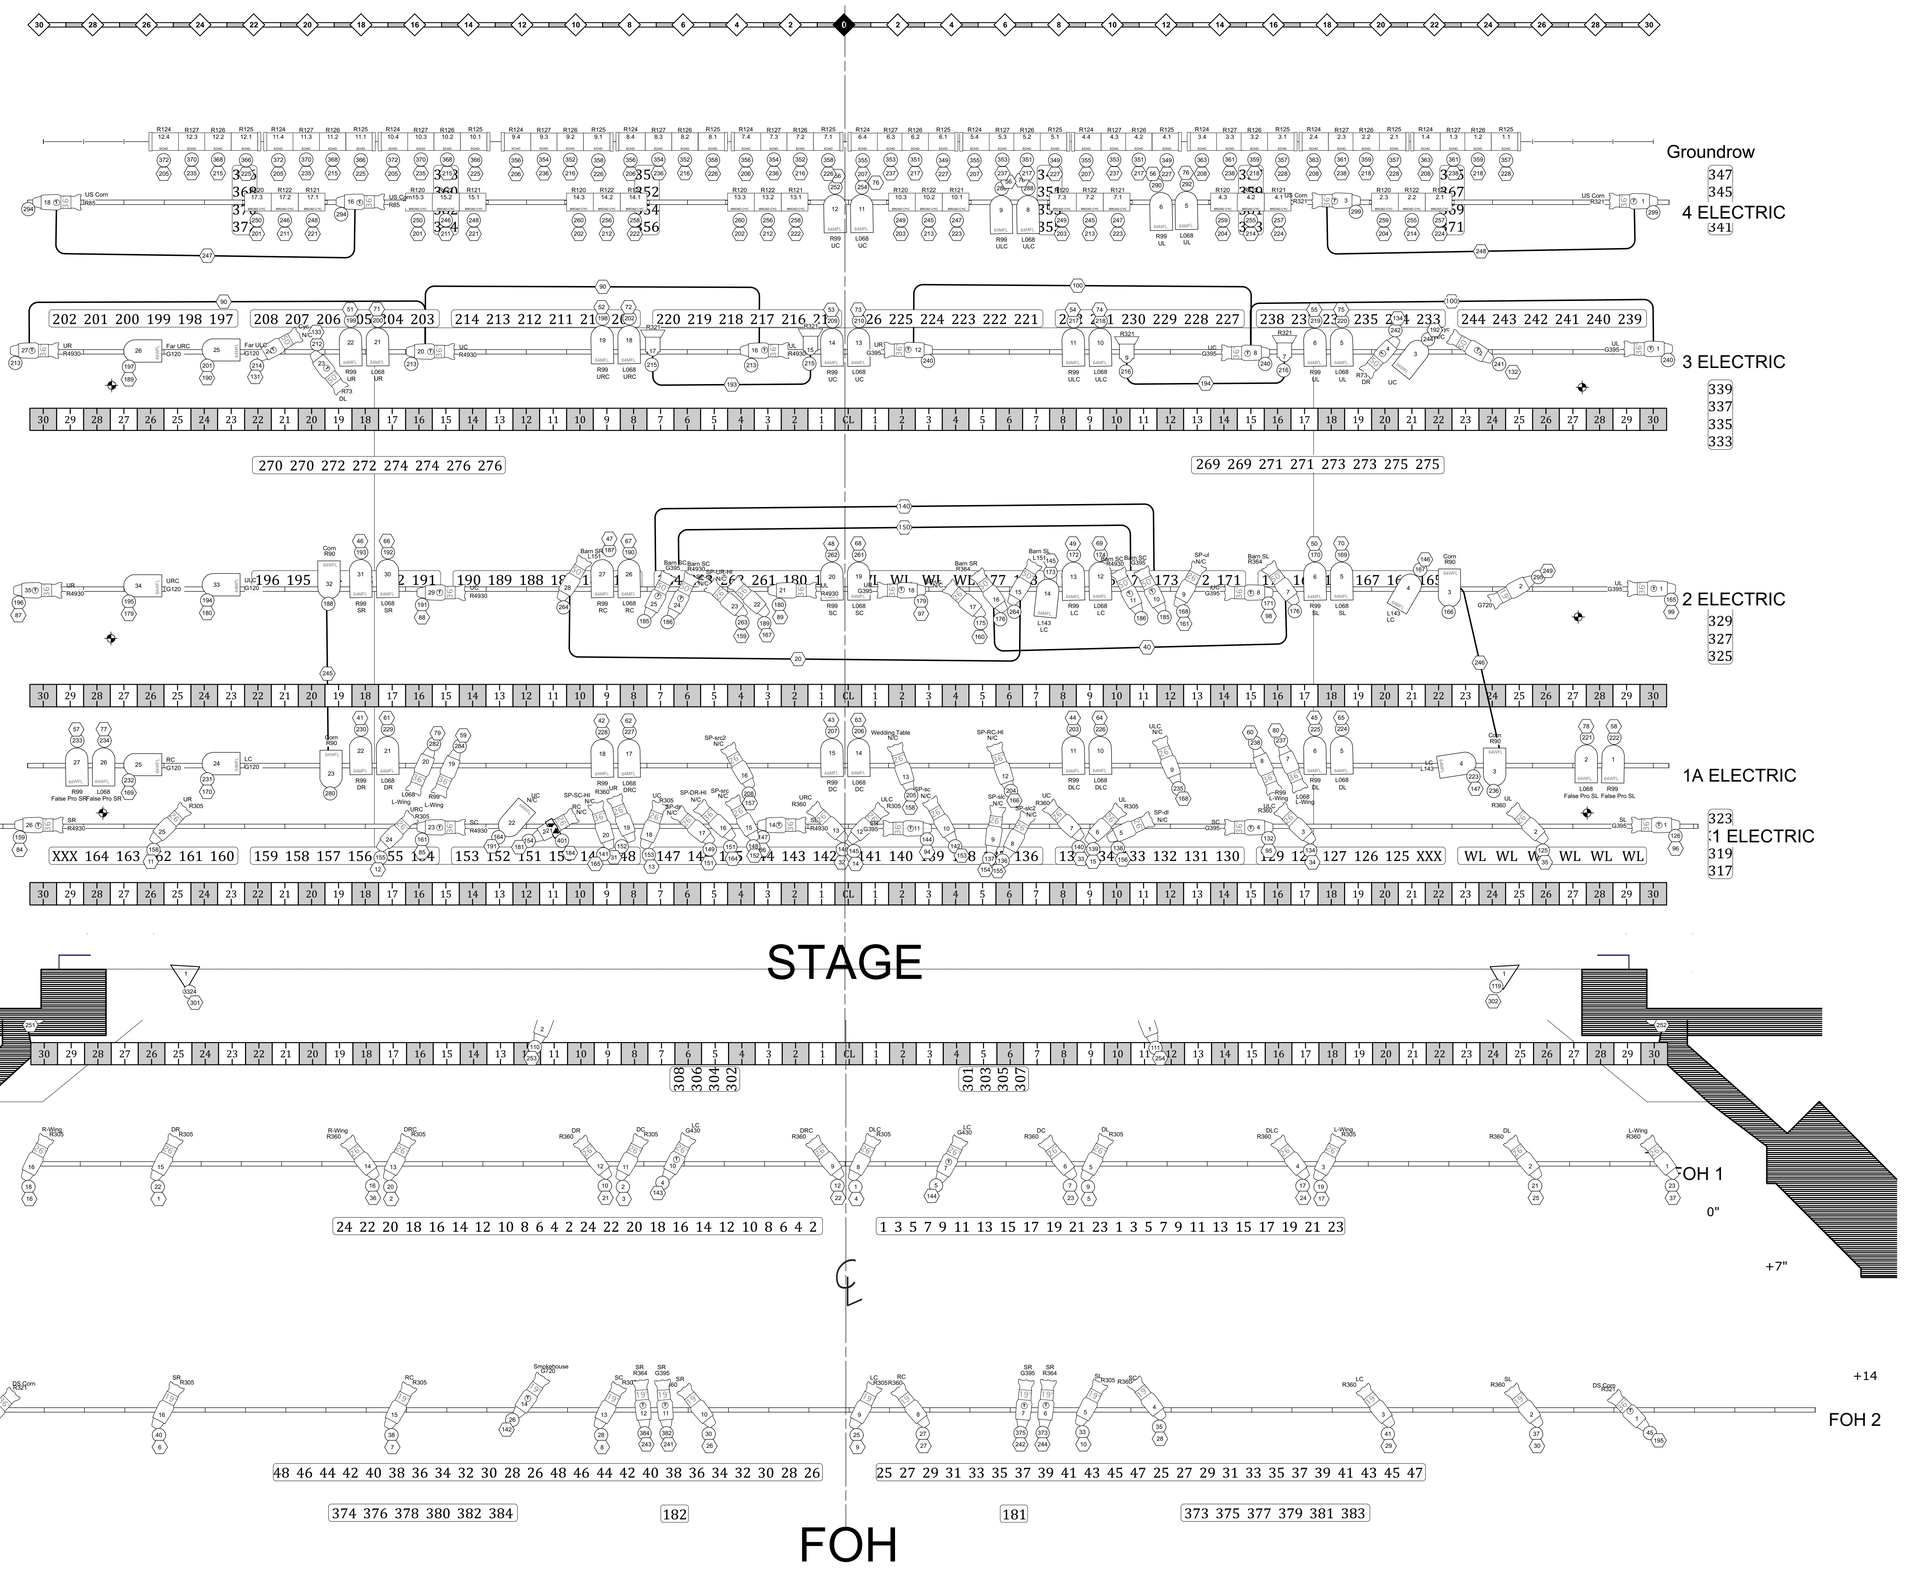

Director: Matthew Campbell

Master Electrician: Frank Ludwig

Drawn By: p. m. strain

Plate: 1 / 3

Lighting Designer: Patrick M. Strain

Contact Info: 2909 Wild Rose Ln Onalaska, WI 54650 608-332-8257

Title: Light Plot - Stage/FOH

Venue: Viterbo University

Date: 8 Oct. 2015

Title: OKLAHOMA

VECTORWORKS EDUCATIONAL VERSION